Plotted on : XX.XX.XXXX by: Engenuity Engineering

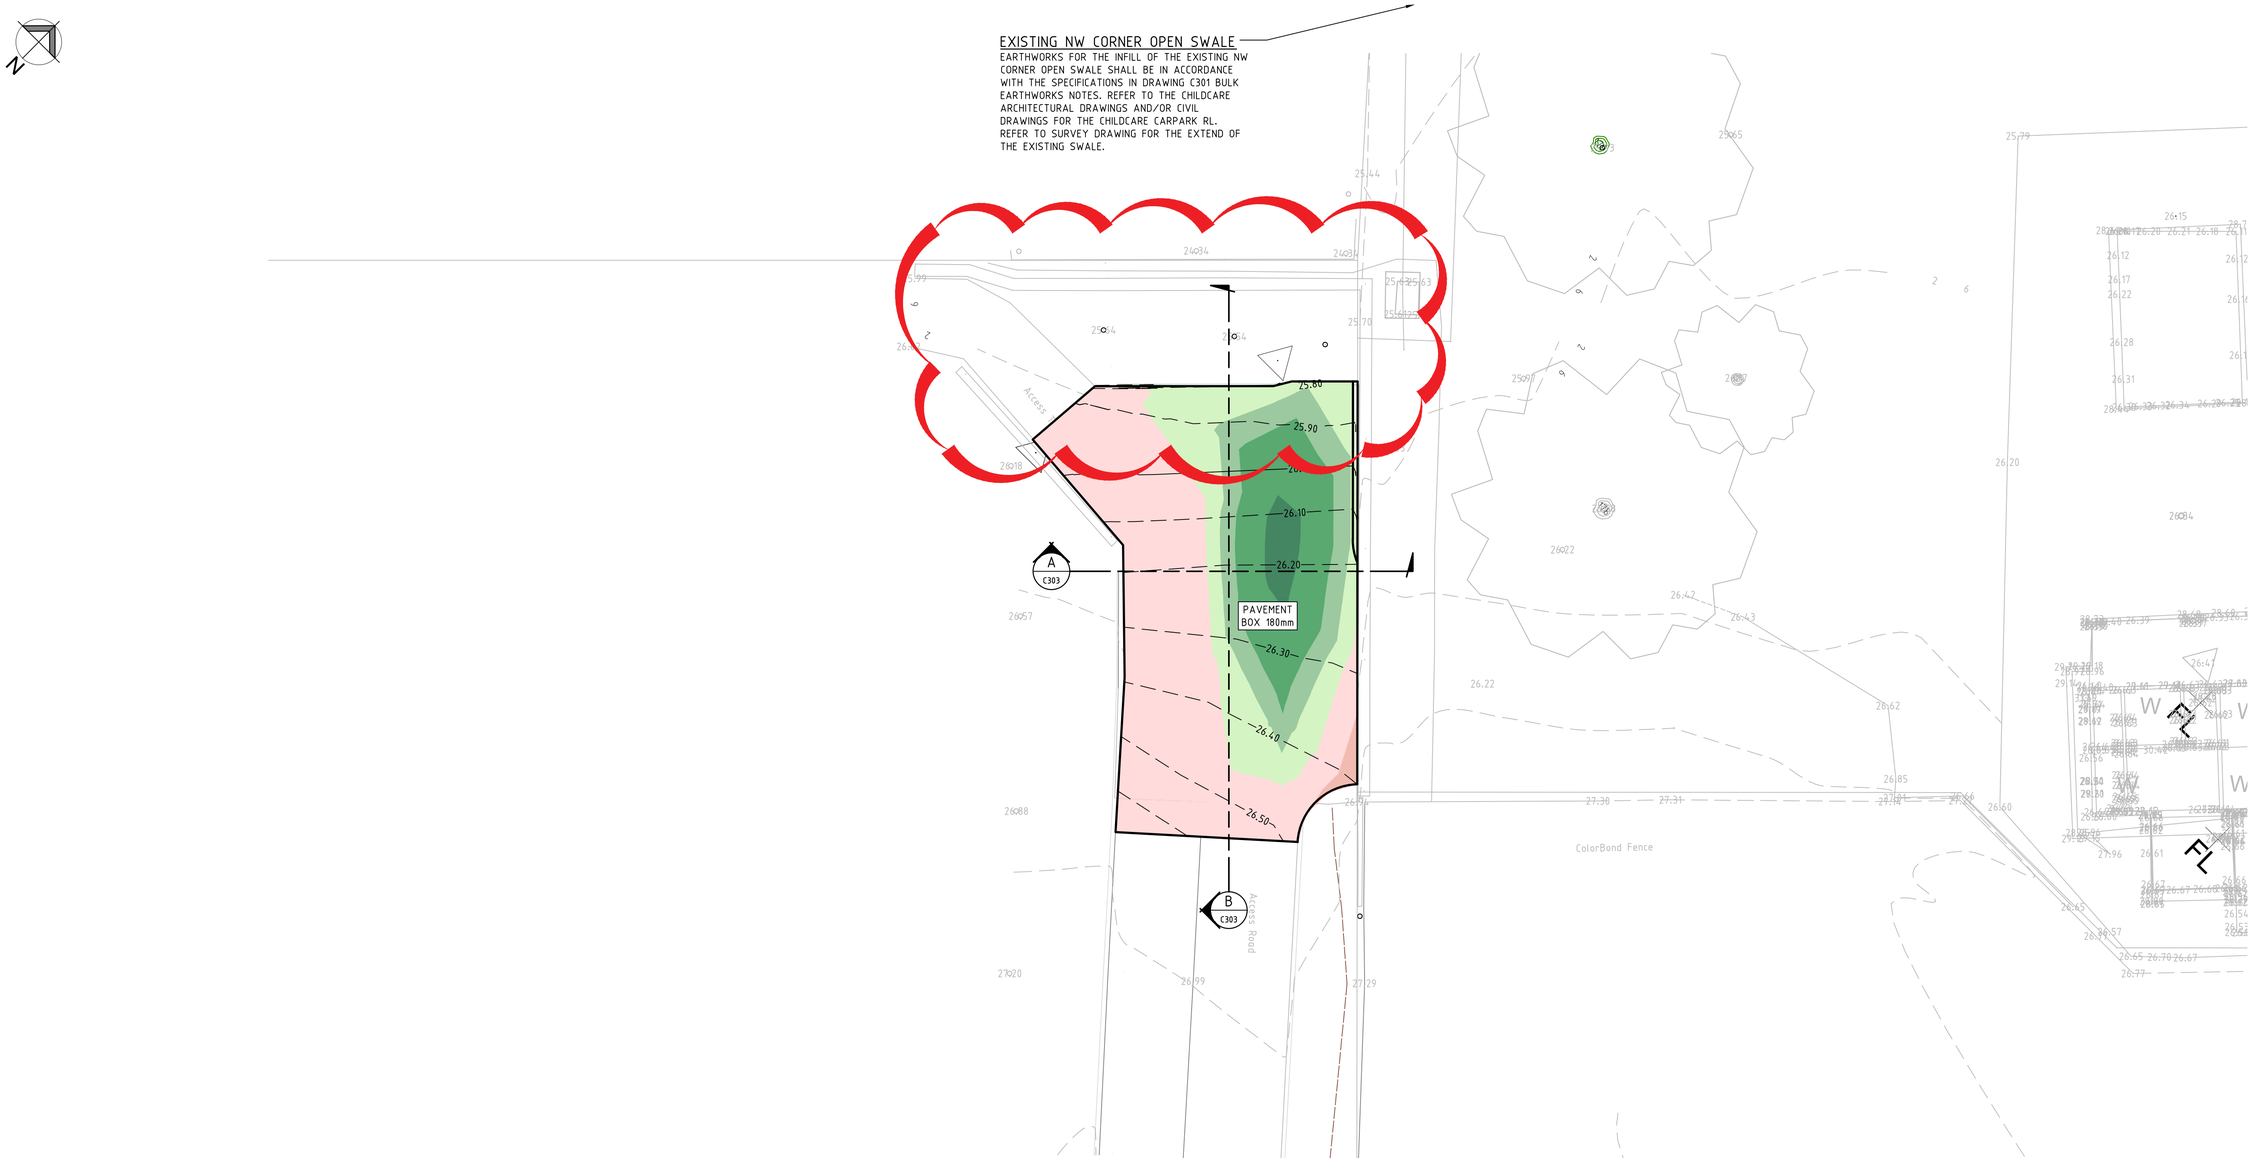

CUT & FILL LEGEND

EXCAVATION	FILLING
0.00m - 0.25m	0.00m - 0.25m
0.25m - 0.50m	0.25m - 0.50m
0.50m - 1.00m	0.50m - 1.00m
1.00m - 2.00m	1.00m - 2.00m
>2.00m	>2.00m

NOTES:

- CUT AND FILL IS PROVIDED FOR GUIDANCE ONLY AND DENOTES LEVEL DIFFERENCE BETWEEN EARTHWORKS SURFACE AND EXISTING SURFACE
- AREAS NOT REQUIRING EARTHWORKS ARE TO REMAIN UNDISTURBED.
- CUT/FILL IS TO BULK EARTHWORKS SURFACE.
- FINAL EXTENTS OF CUT/FILL ARE TO BE DETERMINED BY THE CONTRACTOR ON SITE IN CONJUNCTION WITH THE EARTHWORKS DESIGN.

LEGEND

PAD OUTLINE

LEVEL 1 COMPACTION

ALL FILLING ON SITE TO BE LEVEL 1 COMPACTED FILL AS PER AS3798 UNLESS NOTED OTHERWISE
(NOTE TYPE 2 TESTING MAY ONLY BE USED FOR INDIVIDUAL RESIDENTIAL LOTS ONLY)

CONTRACTOR TO CONFIRM SOIL TYPE AND ACCEPTABLE TEMPORARY BATTER ANGLE WITH GEOTECHNICAL ENIGINEER PRIOR TO UNDERTAKING EARTHWORKS

CONTRACTOR TO CONFIRM LOCATION OF ALL SERVICES TRAVERSING OR ADJACENT TO THE DEVELOPMENT SITE PRIOR TO UNDERTAKING WORKS.

REFER TEMPORARY WORKS ENGINEER FOR DETAILS OF TEMPORARY SOIL RETENTION METHOD (IF APPLICABLE)

EARTHWORKS TABLE

	CUT (m^3)	FILL (m^3)	NETT (m^3)
BULK EARTHWORKS (FROM STRIPPED SURFACE)	-7.380	25.718	18.338 (IMPORT)

NOTE: EARTHWORKS VOLUMES ARE TAKEN FROM EXISTING SURFACE LEVEL.
EARTHWORKS VOLUMES EXCLUDE INFILL FOR THE EXISTING NW CORNER OPEN SWALE.

REV	REVISION DESCRIPTION	DATE	DRN	ENG
C	AMENDMENT AS CLOUDED	16.07.2024	CMT	CMT
B	ISSUE FOR CONSTRUCTION	12.06.2024	CMT	CMT
A	PRELIMINARY ISSUE	20.05.2024	CMT	CMT

ENGenuity Engineering
Ph. 08 6555 4955 ABN 63 613 953 772
E. admin@engenuityengineering.com.au
A. 5/25 WALTERS DRIVE OSBORNE PARK, WA, 6017
73 VICTORIA STREET, BUNBURY, WA, 6230
PO BOX 771 BUNBURY 6231

PROJECT ADDRESS: PROPOSED DEVELOPEMENT AT EDWARD MILLEN PARK

CLIENT: EDWARD MILLEN HOME

WARNING
BEWARE OF UNDERGROUND SERVICES
The location of underground cables are approximate only and their exact position should be checked on site. No guarantee is given that all existing cables and services are shown. Locate all underground cables and services before commencement of work. Refer to Worksafe Regulation 3.21.
DIAL 1100 BEFORE YOU DIG

DRAWN:	CMT	JOB NO:	10103
DESIGNED:	CMT	DRAWING NO:	C302
CHECKED:	JL	SCALE AT A1:	1:100

DRAWING TITLE: BULK EARTHWORKS LAYOUT PLAN